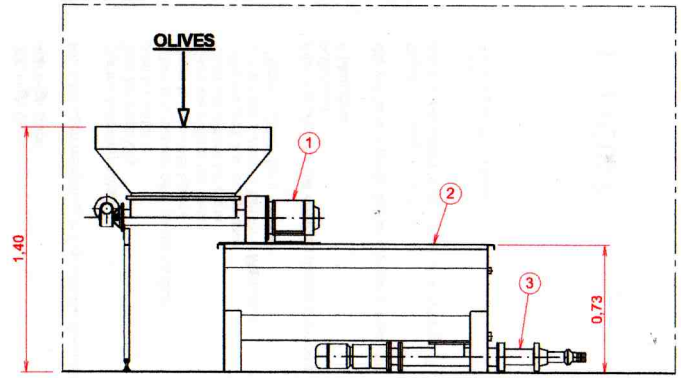

ALL OF THE EQUIPMENT SHOWN END TO END IS 5.6M LONG

FLORENTINE VASE WE WONT USE

WE WILL GET A DECANTER WHICH IS NOT SHOWN

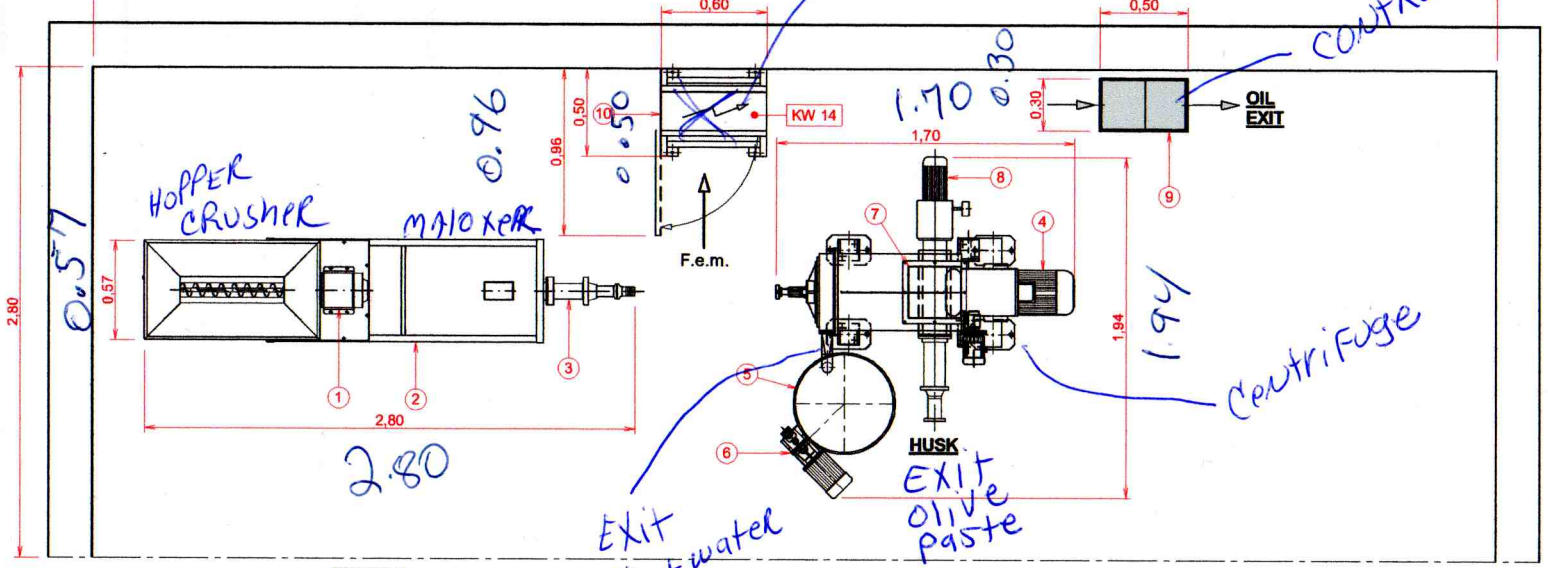

N°	DESCRIZIONE / DESCRIPTION	Q.tà	14 k W TOT. / KW INSTALLATI
10	ELECTRIC CONTROL PANEL "IL MOLINETTO "	1	14
9	STATIC GLASS SEPARATOR MOD. FIORENTINO	1	
8	MONO PUMP P.50	1	0,55
7	HUSK DISCHARGE HOPPER FOR "IL MOLINETTO "	1	
6	PUMP MOD. EM 24	1	0,3
5	OIL COLLECTING TANK	1	
4	CENTRIFUGAL EXTRACTOR MOLINETTO	1	5,68
3	MONO PUMP P.40	1	0,37
2	KNEADER MOD. "IL MOLINETTO "	1	3,55
1	HAMMER CRUSHER " IL MOLINETTO "	1	3,37

NUOVA M.A.I.P. MACCHINE AGRICOLE INDUSTRIALI
PIERALISI S.p.A.
Sede Legale: 60035 JESI (AN) - Via Don Battista snc, 1
Tel. (+39) 0731 251.1 ; centr.) - Telefax (+39) 0731 2312 39

UFFICIO TECNICO IMPIANTI

OGGETTO / SUBJECT: MOLINETTO

COMMITTENTE / PURCHASER: ROXANNE DERNI
FRANCIA

NOTE / NOTES:

DISEGNO N° / DRG N°: 000570_01

ORDINE N° / ORDER N°: 000/2009

DATA / DATE: 15/12/2009

DISEGNATO / DRAWN: PAOLO PARASECOLI

SCALA / SCALE: 1:20